SA DENOTES LOCATION OF SMOKE ALARM TO BE INSTALLED IN ACCORDANCE WITH CLAUSE 3.7.2 OF THE B.C.A. AND AS 3786

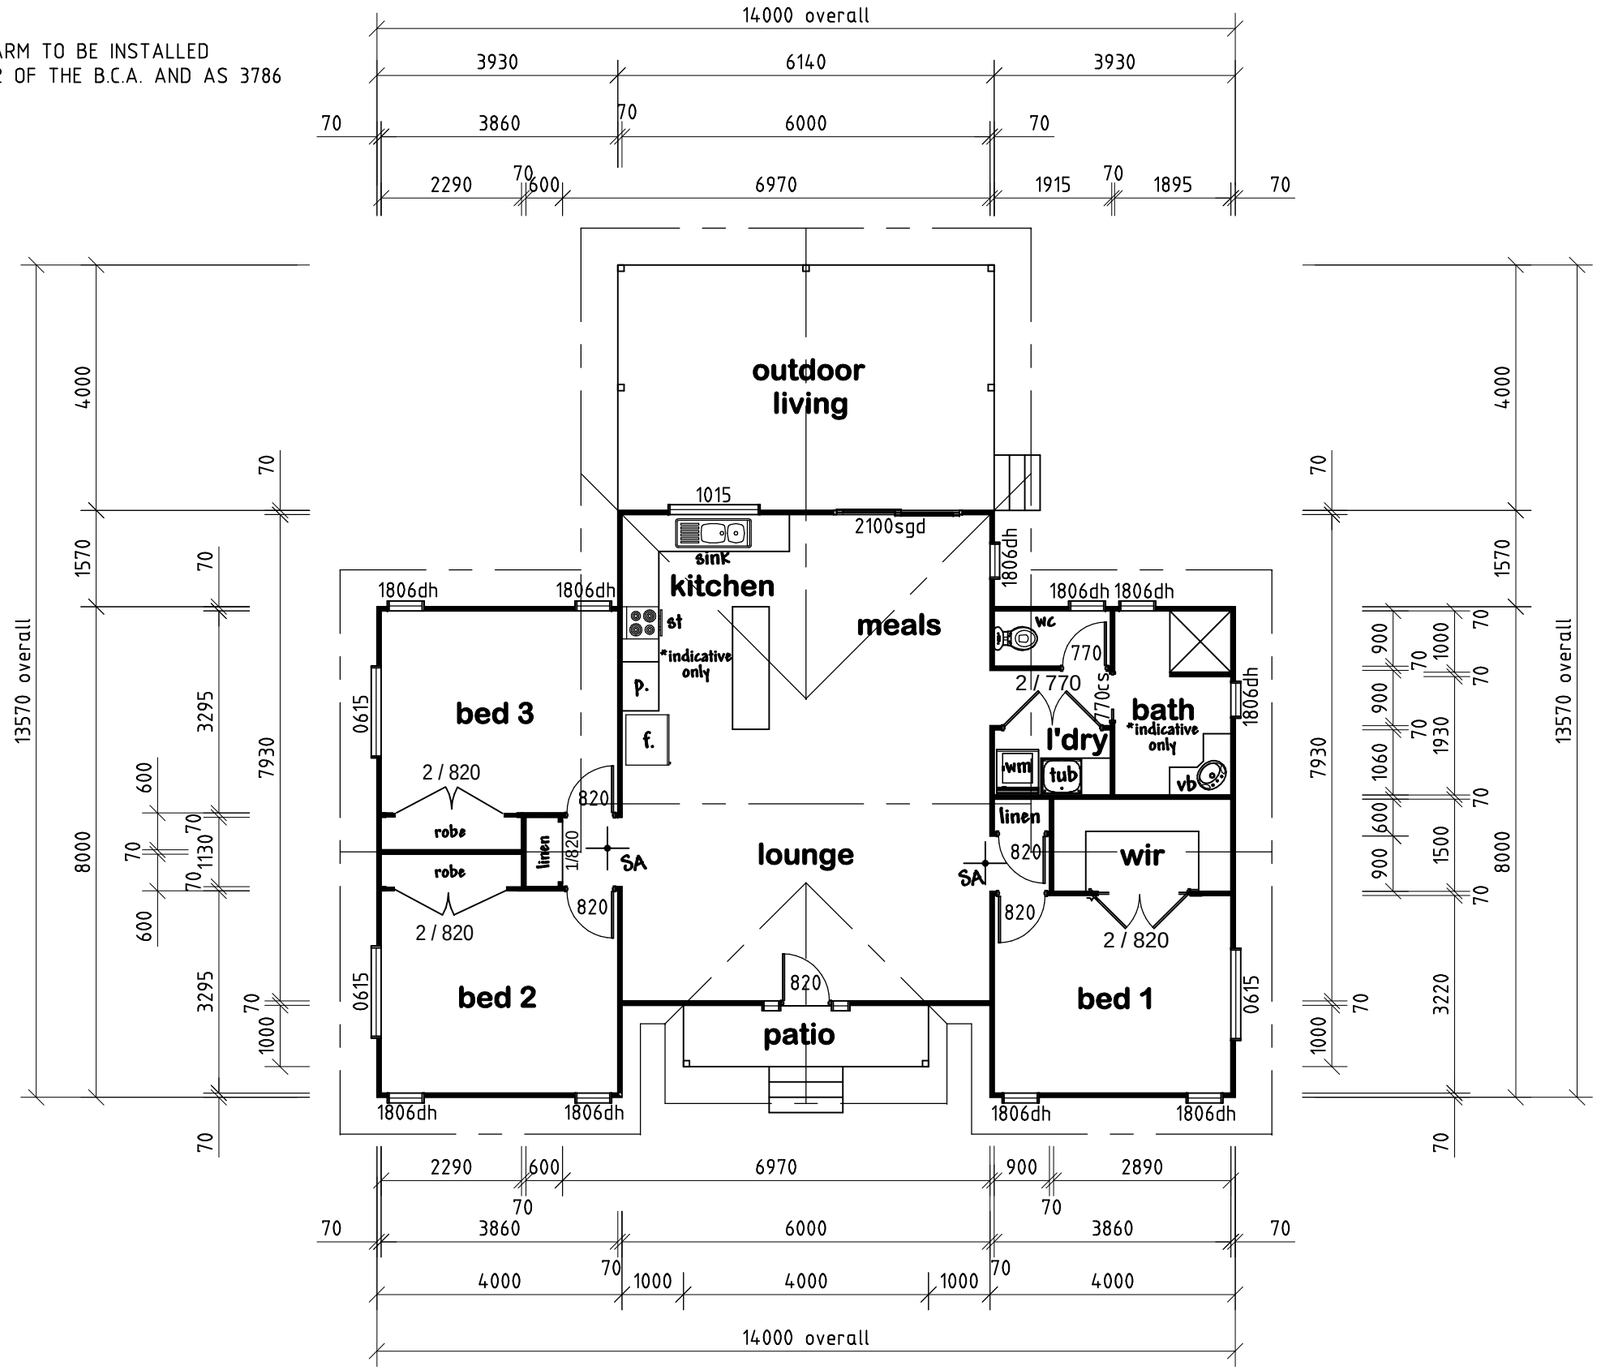

floor plan

© COPYRIGHT.
THIS PLAN REMAINS THE PROPERTY OF AGNES WATER KIT HOMES.

AREA
LIVING - 112.64sq.m
OUTDOOR AREAS - 28.56sq.m

TOTAL - 141.28sq.m

THE DESIGN WORKS Toowoomba Pty Ltd

The Design Works Toowoomba Pty Ltd
A.B.N. 67 103 297 730
198 Campbell Street
P.O. Box 444
Toowoomba, Qld. 4350
Phone - 46 387856
Fax - 46 384518
mail@thedesignworks.net.au
Q.B.S.A. Lic. No. - 1020637

Member of - building designers' association of queensland inc.

Agnes Water
Kit Homes
34 Bicentennial Dr, Agnes Water 4677
Ph 07 4974 9749 Fax 07 4974 9999
kithomes@agnesbuildingcentre.com.au

AGNES WATER KIT HOMES
PROPOSED RESIDENCE
'SOPHIE'

Designer -J. Jones
Issue Date -17/01/05
Drawings in Set - 7
Scale - 1:100
Checked -
C2
A3

FLOOR PLAN
05-0106.01

Edited by Foxit PDF Editor
Copyright (c) by Foxit Software Company, 2004 - 2007
For Evaluation Only.